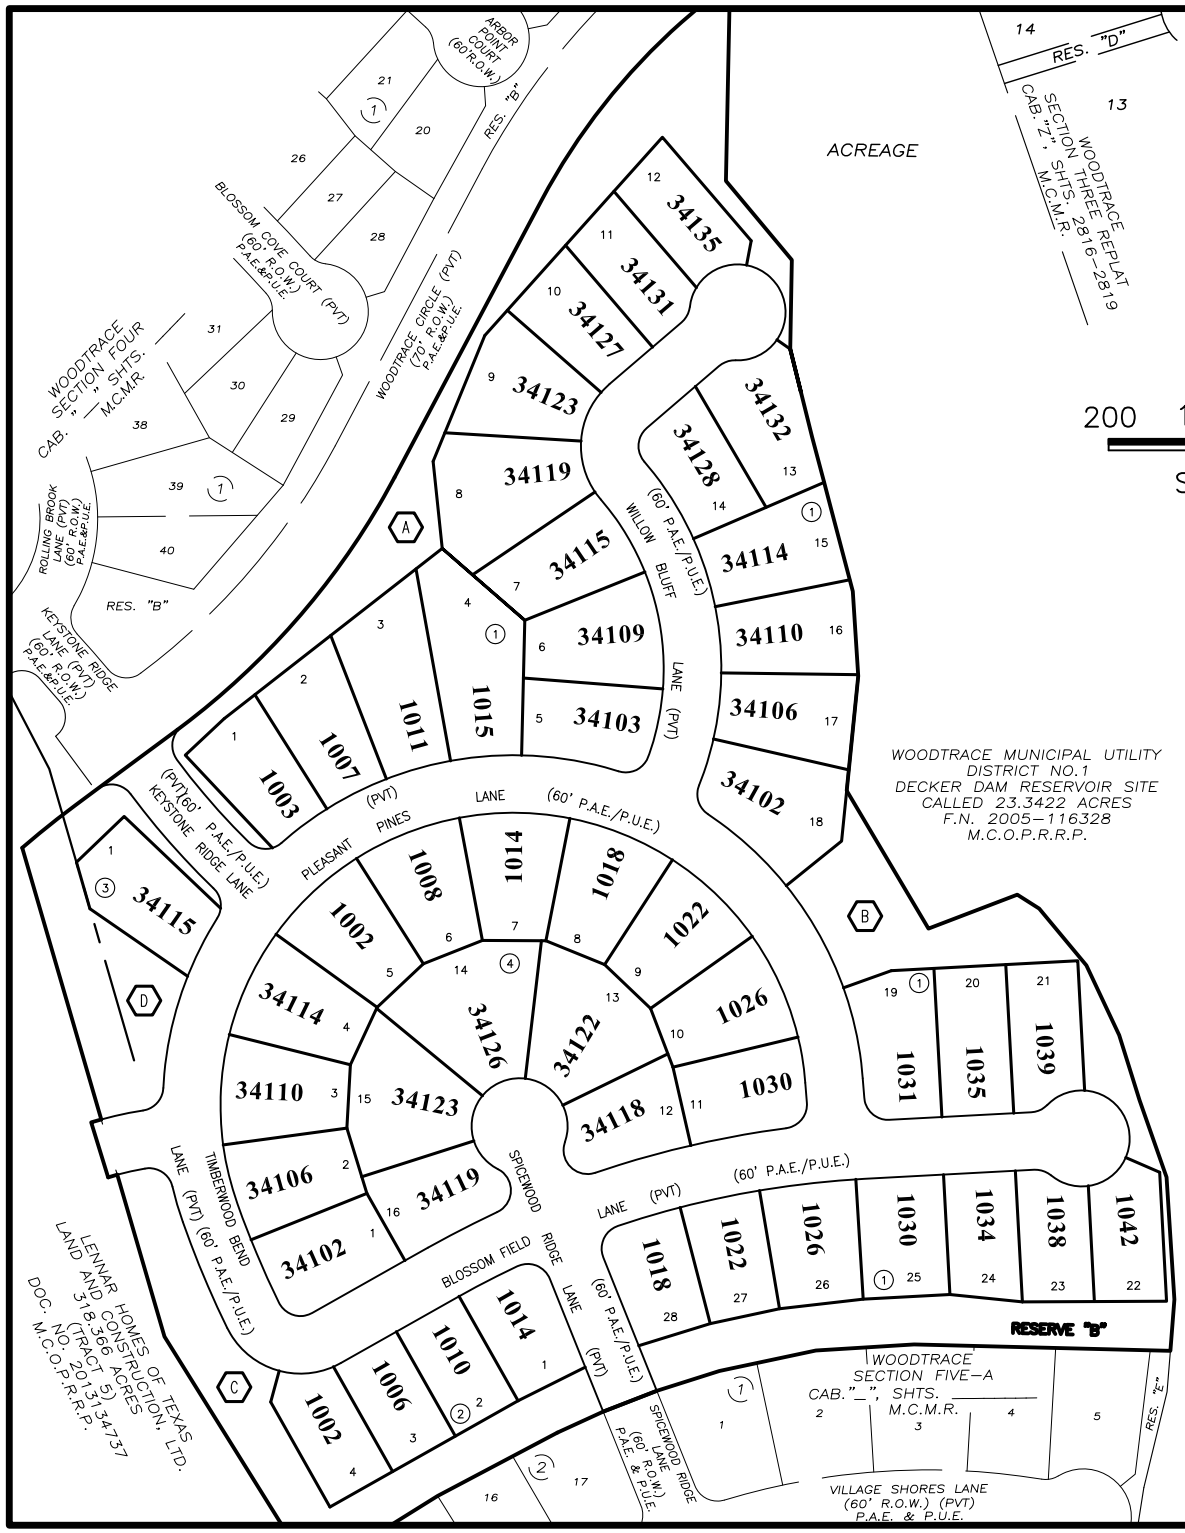

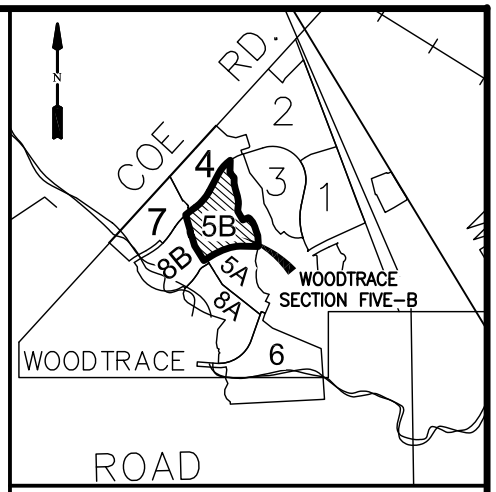

VICINITY MAP
N.T.S.

RESERVE TABLE	
RESERVE	RESTRICTION
A	RESTRICTED TO LANDSCAPE/OPEN SPACE
B	RESTRICTED TO LANDSCAPE/OPEN SPACE
C	RESTRICTED TO LANDSCAPE/OPEN SPACE
D	RESTRICTED TO LANDSCAPE/OPEN SPACE

WOODTRACE
SECTION FIVE-B

BEING 22.666 ACRES OUT OF THE
B.B.B. & C.R.R. CO. SURVEY, ABSTRACT 111,
MONTGOMERY COUNTY, TEXAS.

49 LOTS 4 RESERVES (4.119 ACRES) 4 BLOCKS

JANUARY 21, 2015 JOB NO. 0389-1422-304

OWNER:
LENNAR HOMES OF TEXAS
LAND AND CONSTRUCTION, LTD.,
A TEXAS LIMITED PARTNERSHIP,
D/B/A FRIENDSWOOD DEVELOPMENT COMPANY,
550 GREEN PARKWAY, SUITE 100,
HOUSTON, TEXAS, 77067
PH: (281) 874-8502

LJA Engineering, Inc.
2929 Briarpark Drive
Suite 600
Houston, Texas 77042
Phone 713.953.5200
Fax 713.953.5026
FRN - F-1386
T.B.P.L.S. Firm No. 10110501