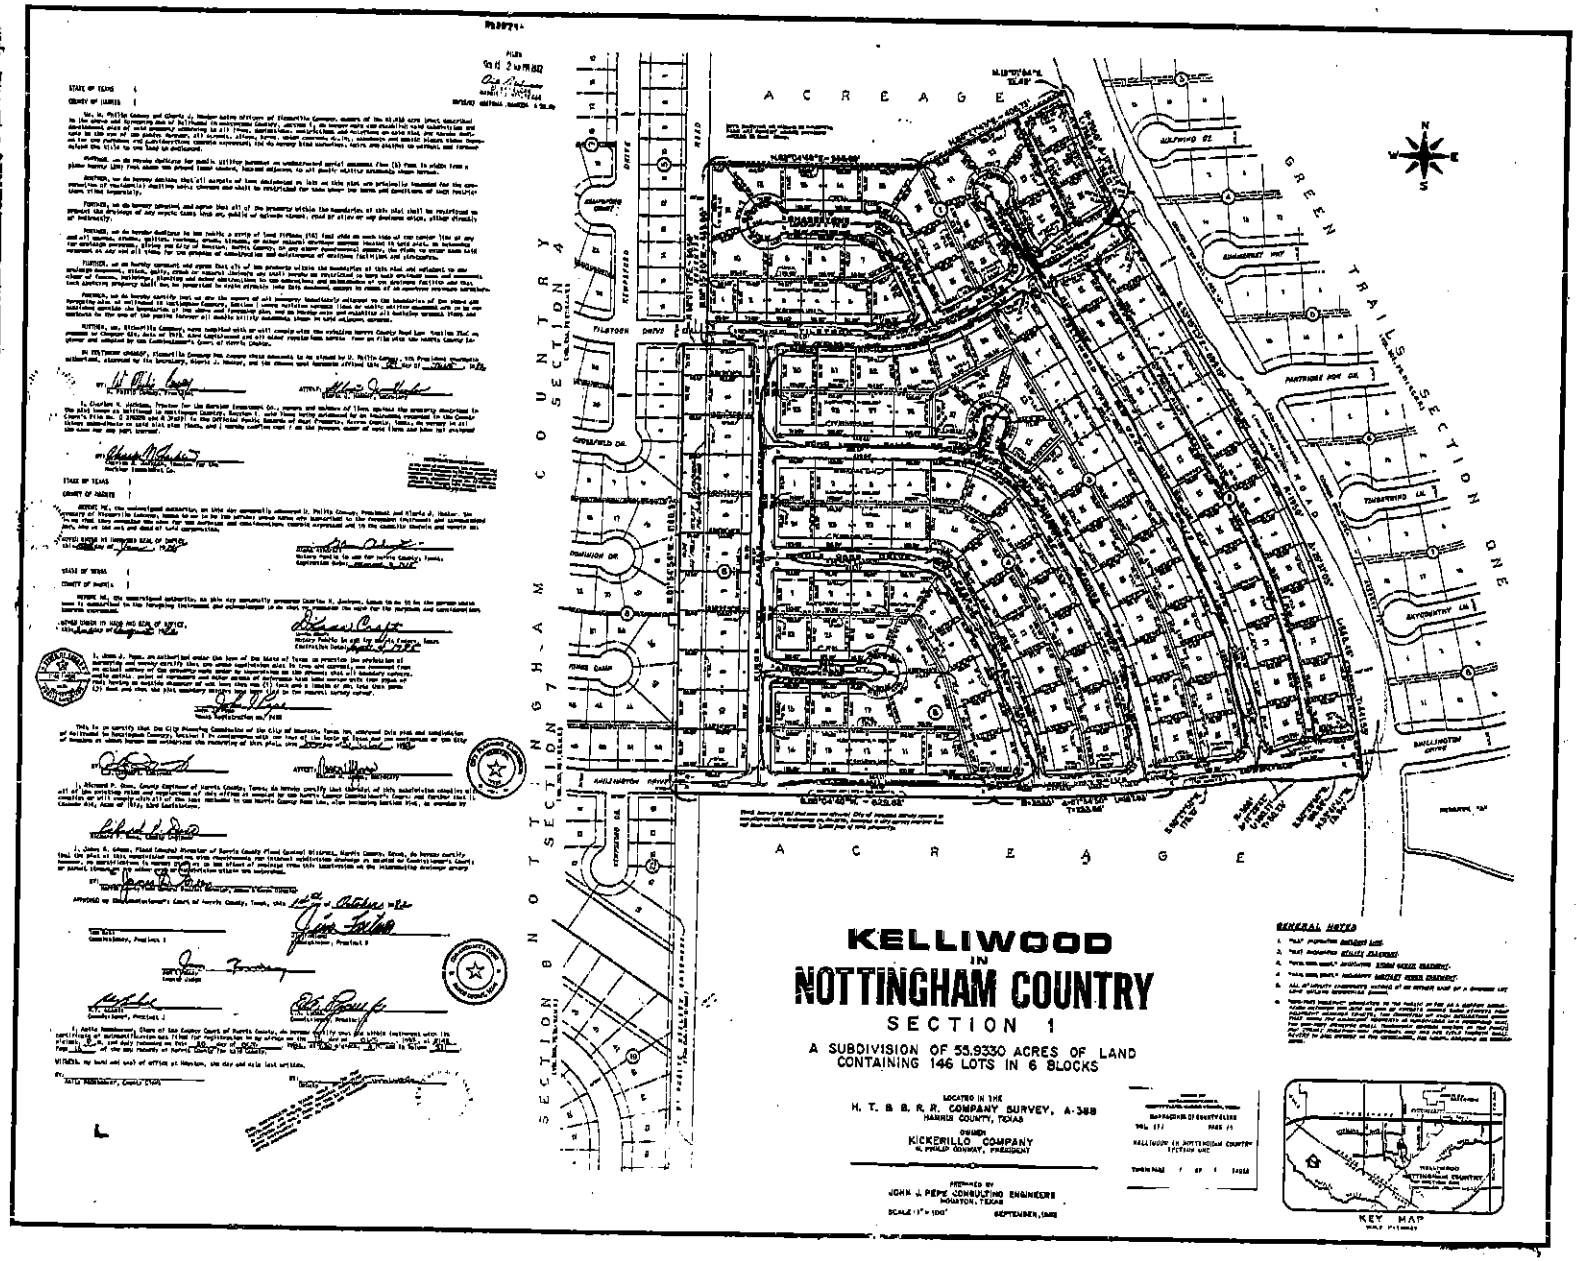
ACREAGE
SECTION 8
NOTTINGHAM COUNTRY
SECTION 7
SECTION 4
GREEN TRAILS SECTION ONE
ACREAGE
KELLIWOOD
IN
NOTTINGHAM COUNTRY
SECTION 1
A SUBDIVISION OF 55.9330 ACRES OF LAND
CONTAINING 146 LOTS IN 6 BLOCKS
LOCATED IN THE
H. T. & B. R. R. COMPANY SURVEY, A-388
HARRIS COUNTY, TEXAS
OWNER
KICKERILLO COMPANY
N. PHILIP CONWAY, PRESIDENT
PREPARED BY
JOHN J. PEPE-CONSULTING ENGINEERS
HOUSTON, TEXAS
SCALE: 1" = 100'
SEPTEMBER, 1982
GENERAL NOTES
KEY MAP